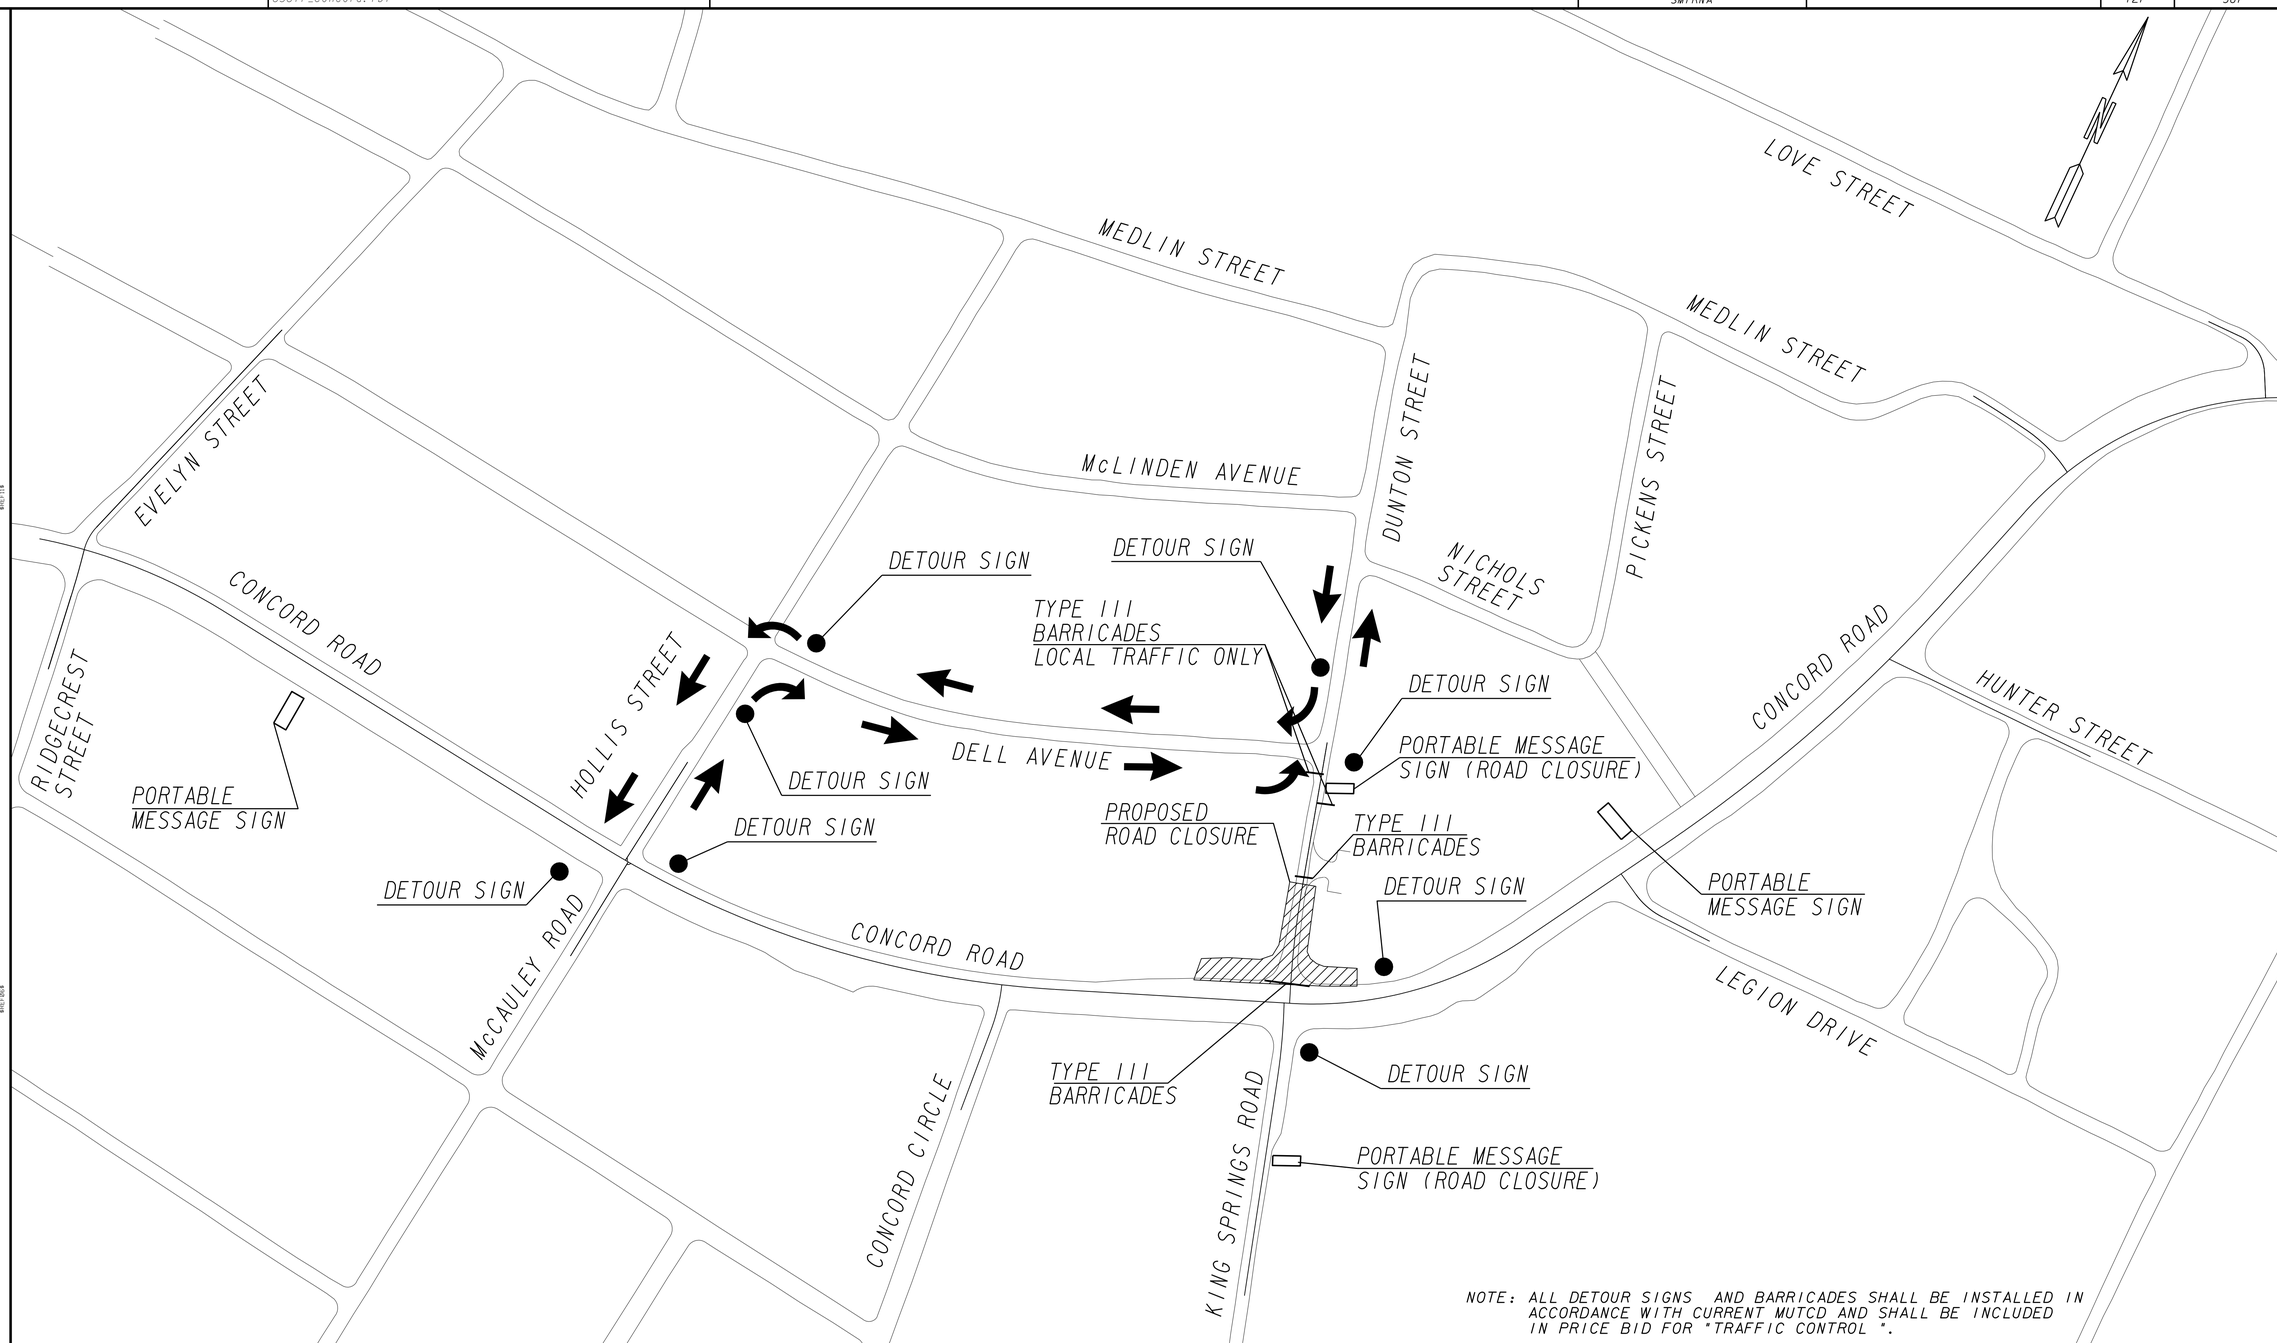

NOTE: ALL DETOUR SIGNS AND BARRICADES SHALL BE INSTALLED IN ACCORDANCE WITH CURRENT MUTCD AND SHALL BE INCLUDED IN PRICE BID FOR "TRAFFIC CONTROL ".

ROAD CLOSURE AREA

PROPOSED DETOUR ROUTE

ARCADIS

SCALE IN FEET
0 100 200 400

REVISION DATES

CITY OF SMYRNA
PUBLIC WORKS DEPARTMENT

DETOUR PLAN

STAGE I CONSTRUCTION
DUNTON ST. DETOUR
CONCORD ROAD IMPROVEMENTS

DRAWING No. 20-01

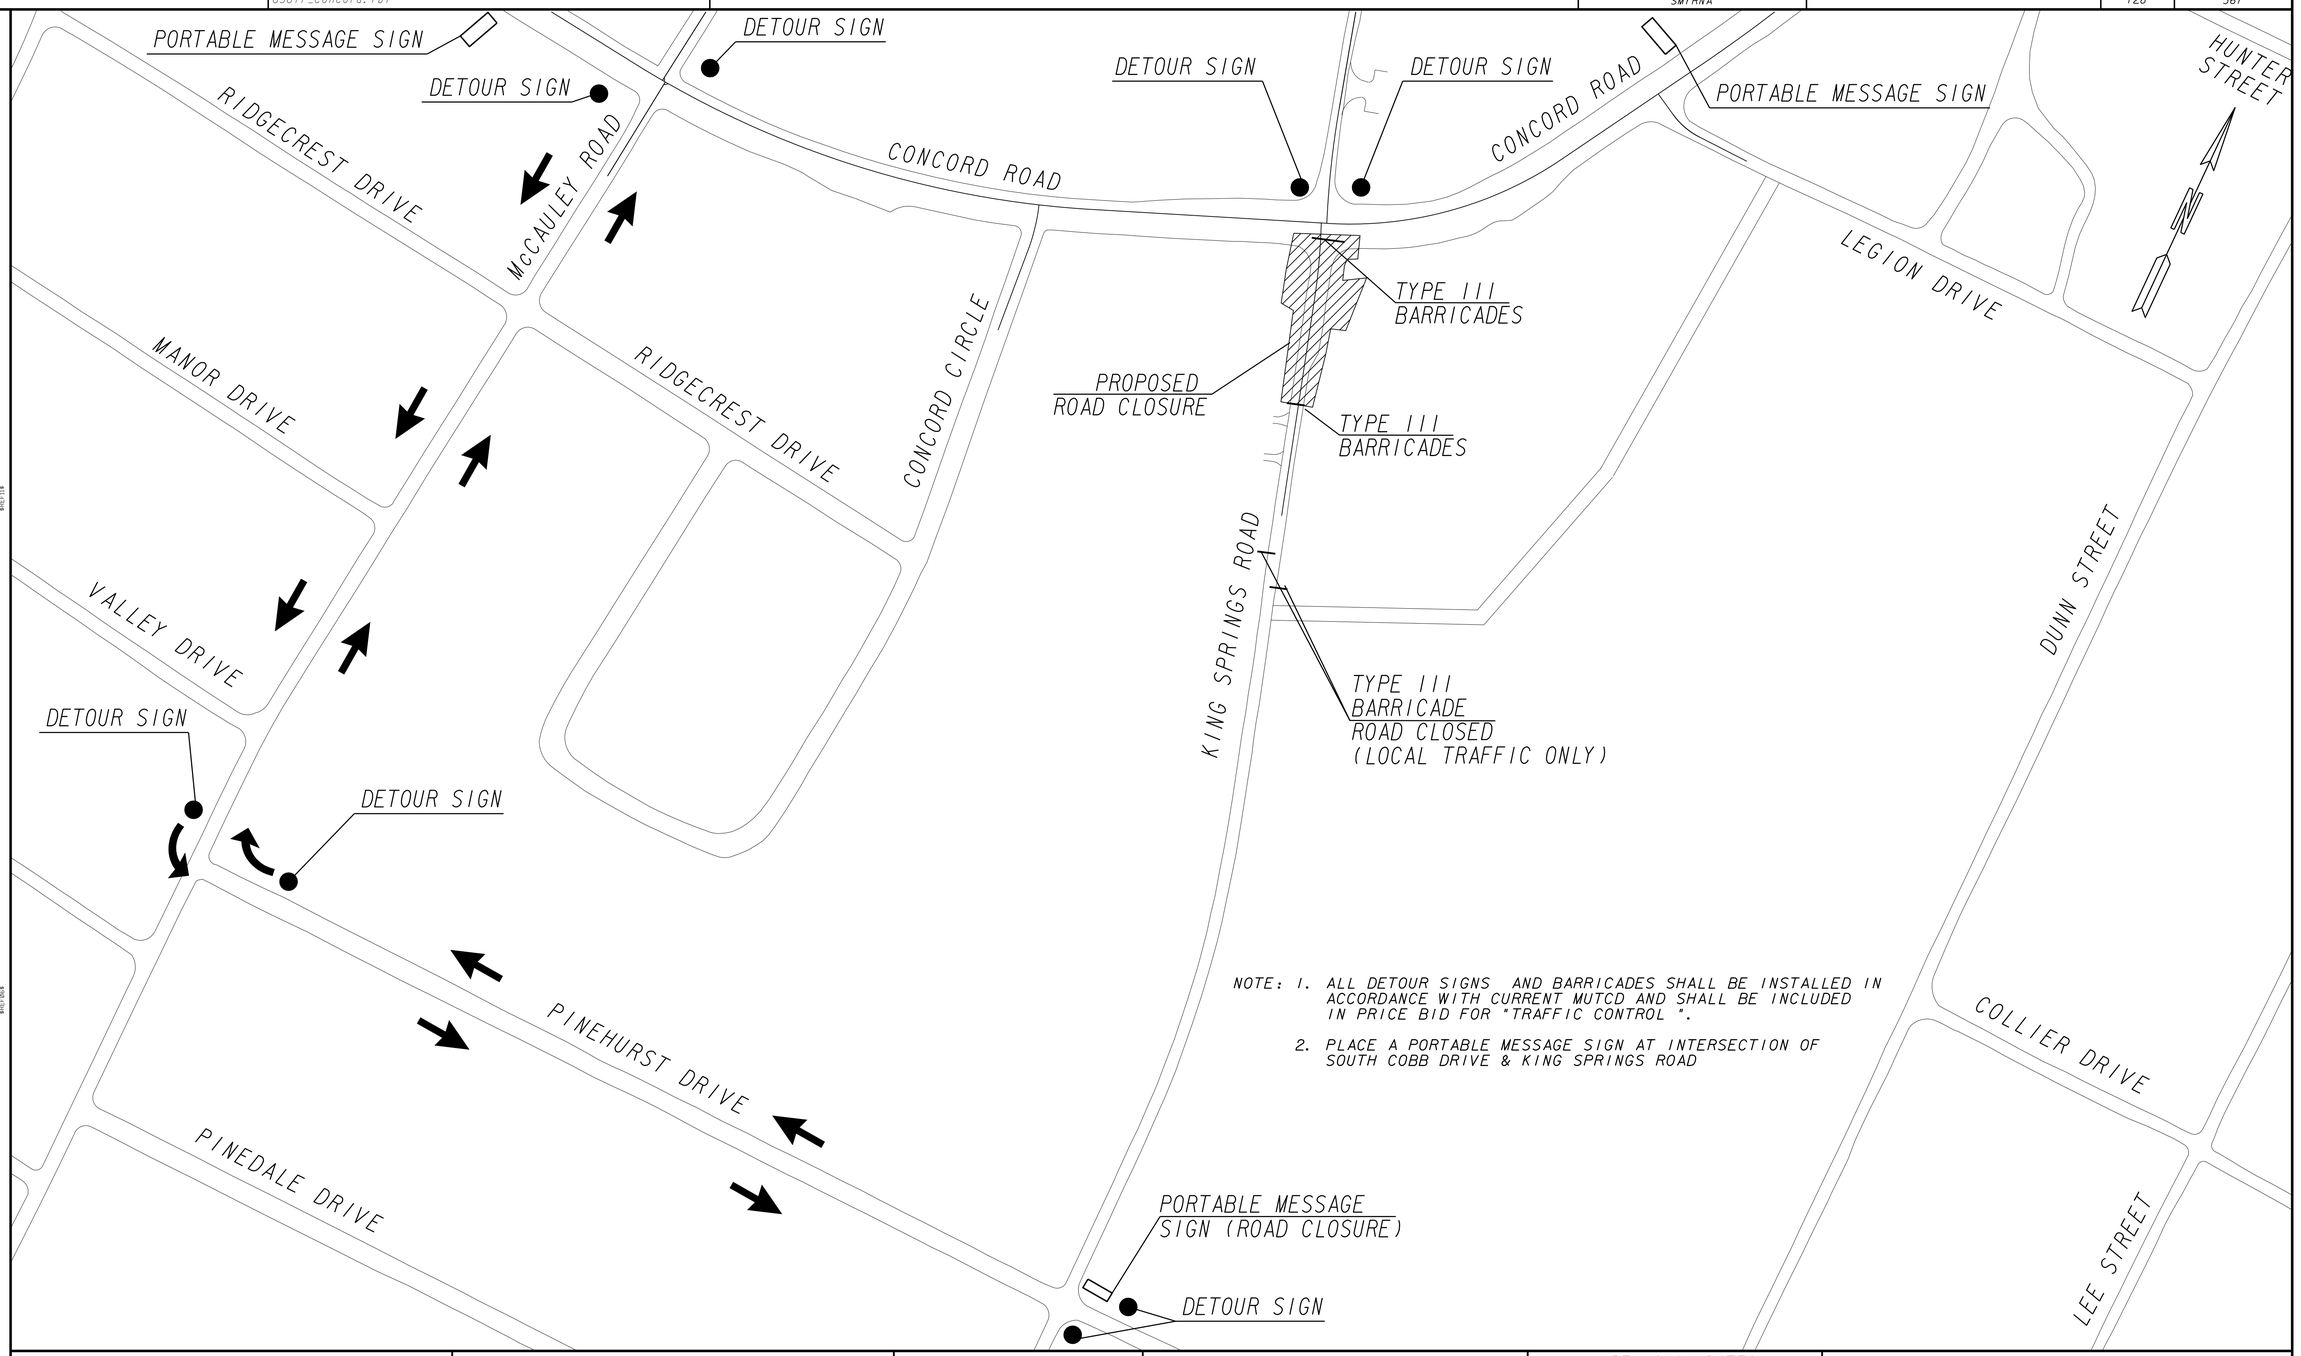

NOTE: 1. ALL DETOUR SIGNS AND BARRICADES SHALL BE INSTALLED IN ACCORDANCE WITH CURRENT MUTCD AND SHALL BE INCLUDED IN PRICE BID FOR "TRAFFIC CONTROL ".

2. PLACE A PORTABLE MESSAGE SIGN AT INTERSECTION OF SOUTH COBB DRIVE & KING SPRINGS ROAD

ROAD CLOSURE AREA

PROPOSED DETOUR ROUTE

ARCADIS

SCALE IN FEET
0 100 200 400

REVISION DATES

CITY OF SMYRNA
PUBLIC WORKS DEPARTMENT

DETOUR PLAN
STAGE 2 CONSTRUCTION
KING SPRINGS RD. DETOUR
CONCORD ROAD IMPROVEMENTS

DRAWING No. 20-02